FRONT ELEVATION

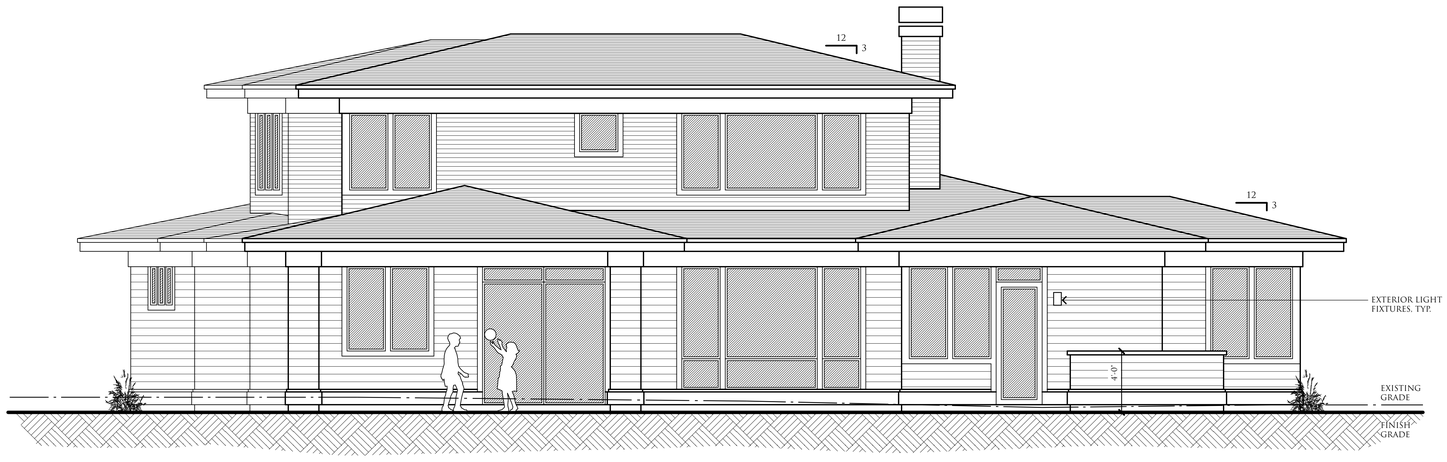

REAR ELEVATION

REVISIONS #

PINE RIDGE
DESIGN

P.O. BOX 8713
BEND, OR. 97708
PHONE :
541-408-6212

LOT 156 - AWBREY GLEN

ELEVATIONS

DATE: 4.10.22
SCALE: 1/4" = 1'-0"
DRAWN: CEB
JOB: CD1121
SHEET: 8
OF 10 SHEETS